# 2000 Gallon 2 Compartment Rinktop

**ALL MEASUREMENTS ARE IN INCHES**

**SCALE : 1/4" = 1'**

ALBERTA WILBERT SALES

GROUNDED IN EXCELLENCE

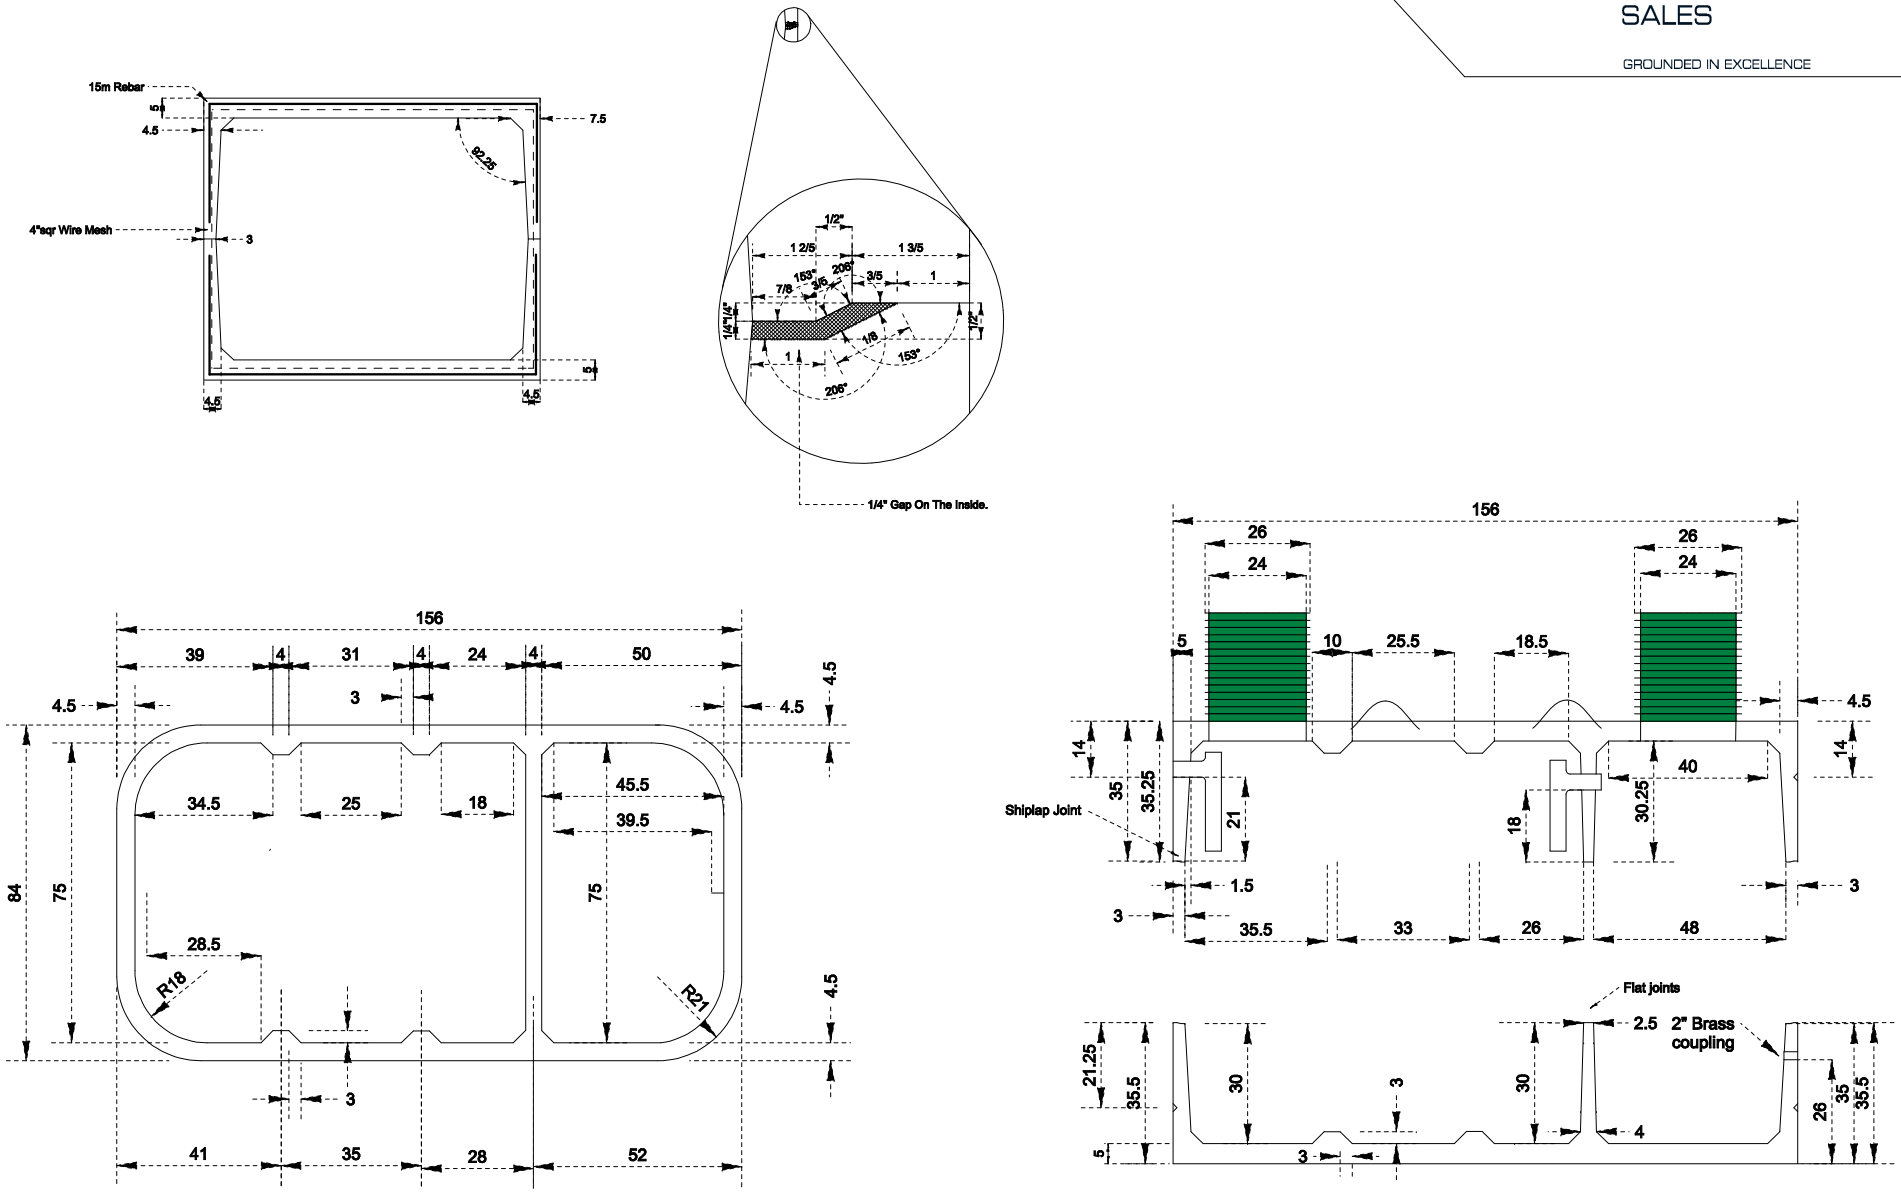


| | | | |
|---|---|---|---|
| DATE: 29TH MARCH 2009 | 16910 129 AVENUE | Invert 57" | Working Capacity = 1293 imp.gal |
| PHONE: 780-447-2222 | EDMONTON, AB | Liquid Depth 48" | Effluent Chamber = 613imp.gal |
| FAX: 780-447-1984 | T5V 1L1 | Weight = 23,500# | |